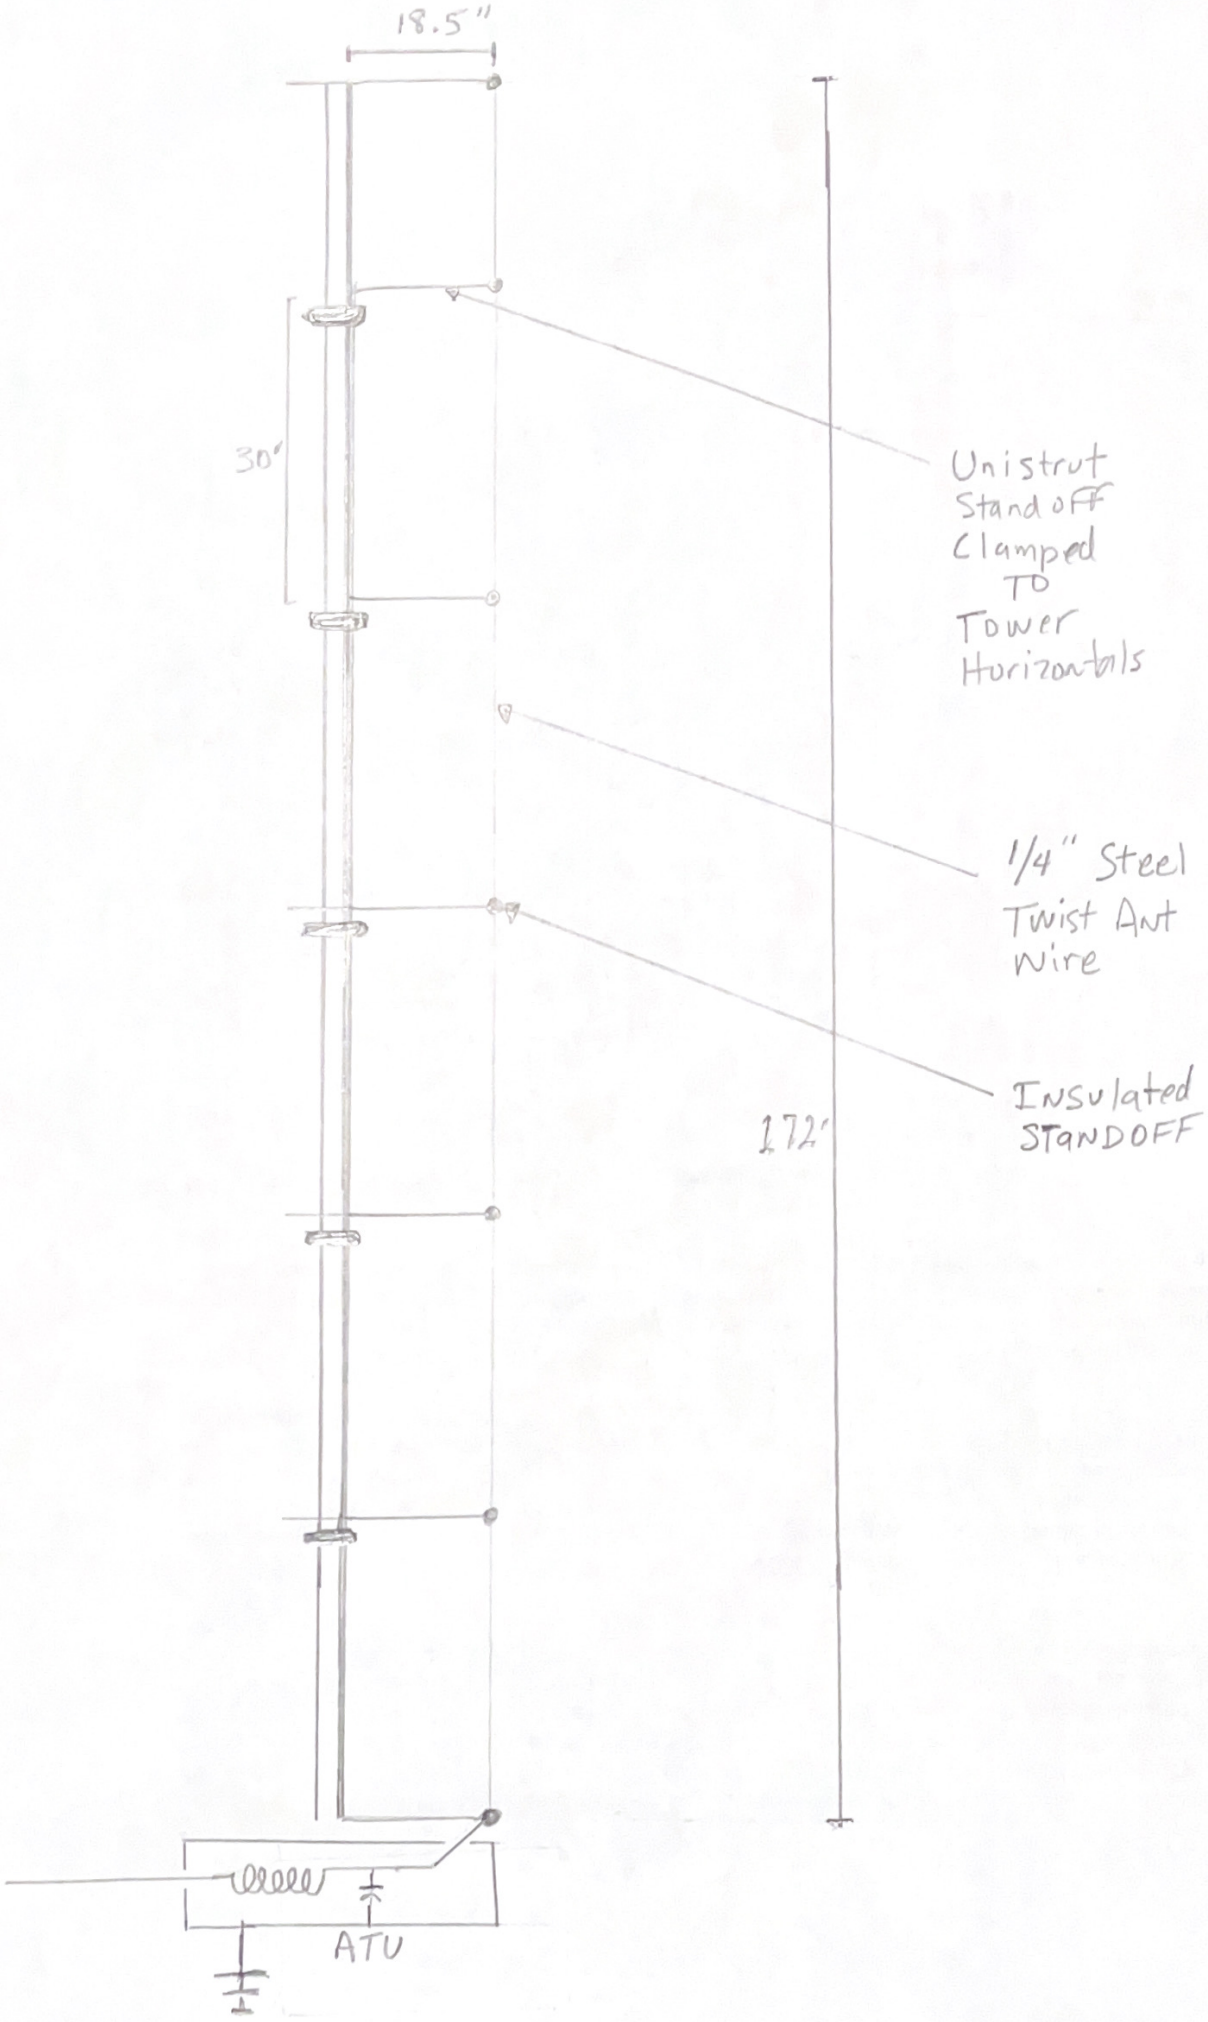
18.5"
30'
Unistrut
Stand off
Clamped
TO
Tower
Horizontals
1/4" Steel
Twist Ant
Wire
Insulated
STANDOFF
172'
ATU